Scope of Works
Bar Area

- New carpet to bar area
- New floor tiles to front of bar servery
- General paint finish to walls and columns
- New wallpaper to feature wall
- Remove existing trophy display unit and club's honour boards above bar counter
- New timber display unit above bar
- New timber bench ledge to wall
- Existing memorabilia to be setout on feature wall
- New wicker decorative ceiling feature to ceiling throughout
- New indoor furniture

Scope of Works
Cafe Area

- Exposed existing concrete flooring and polish
- General paint finish to walls and columns
- New servery counter unit
- New Partition walls
- New Kitchen
- New Pass through opening to wall between kitchen and Cafe
- New menu board to wall adjacent to servery counter
- New built-in timber wall unit
- New rope feature detail to ceiling
- New pendant light fittings over servery.
- New graphics / signage to windows where nominated
- New indoor cafe furniture
- New outdoor cafe furniture

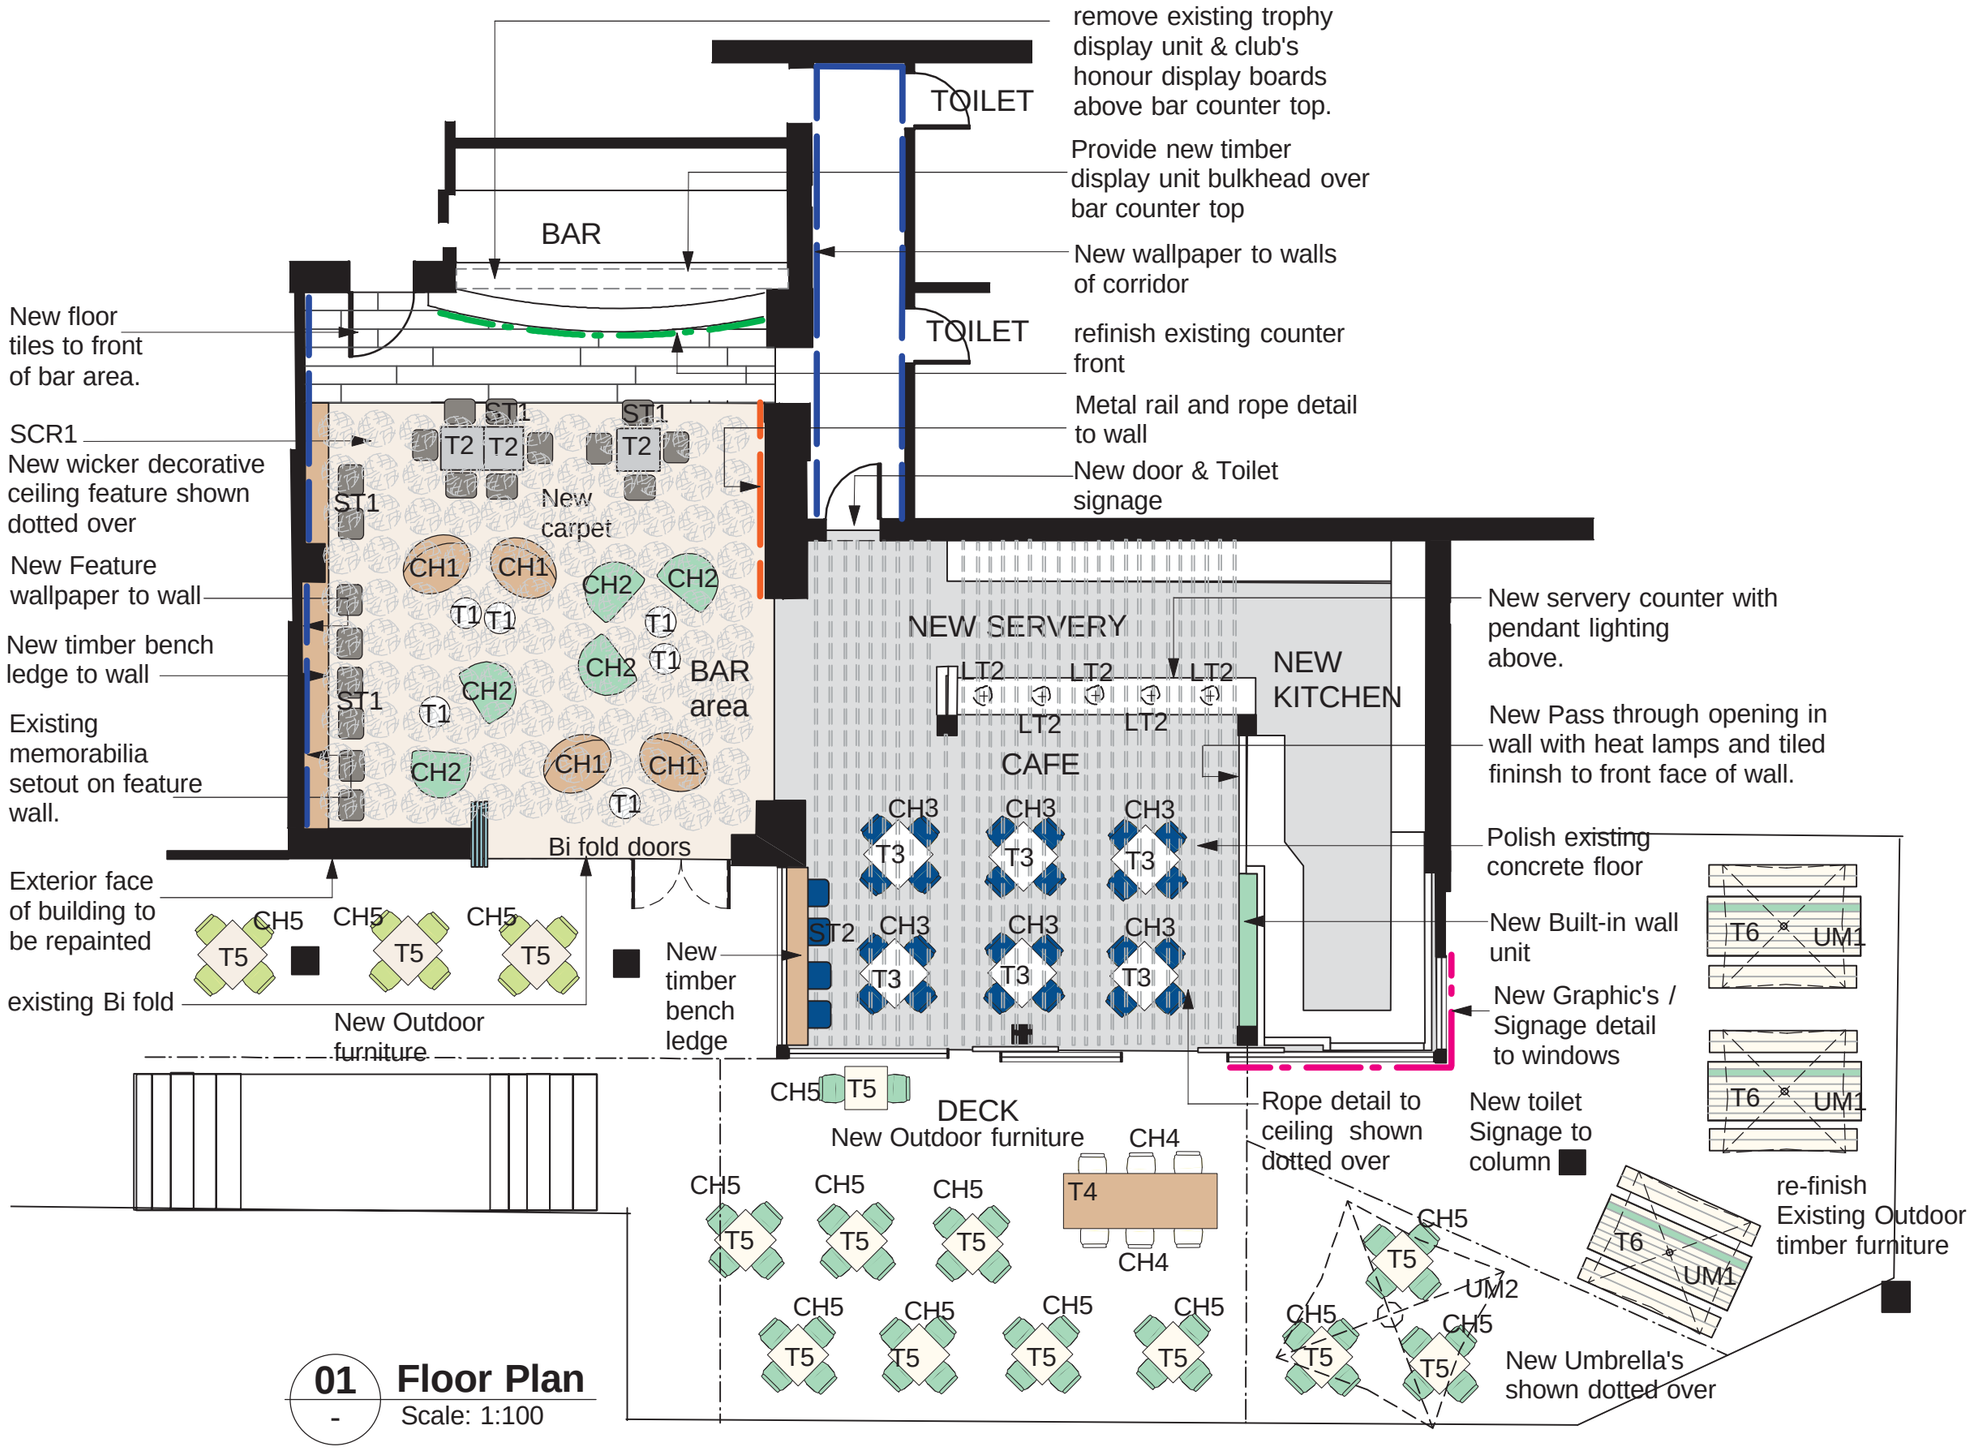

01 - **Floor Plan**
Scale: 1:100